


WEST ELEVATION COLUMN LINE "A"

SCALE 1/8" = 1'-0"

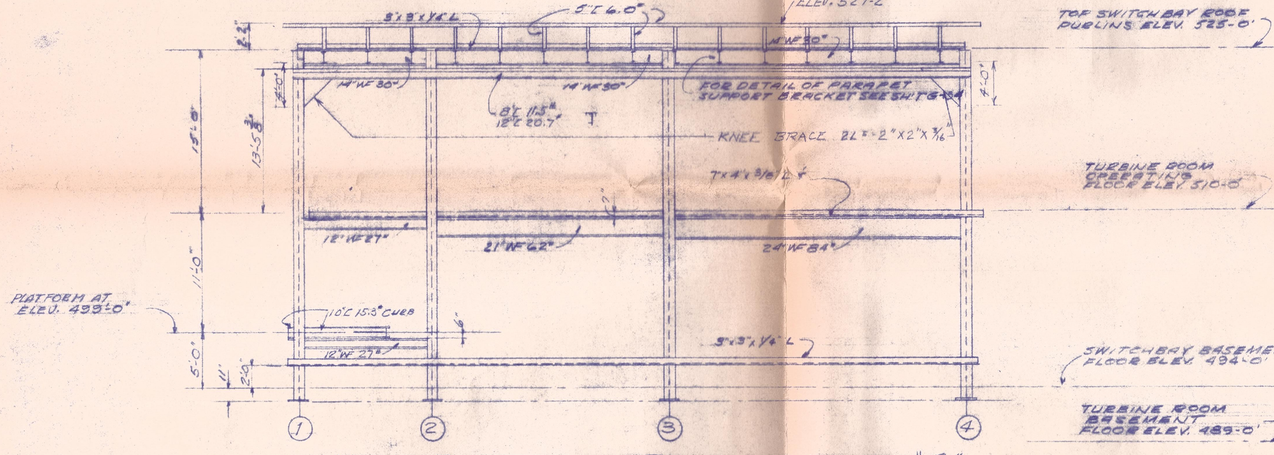


WEST ELEVATION COLUMN LINE "B"

SCALE 1/8" = 1'-0"




TYPICAL DETAIL JUNCTION OF GIRTS & FOUNDATION WALL

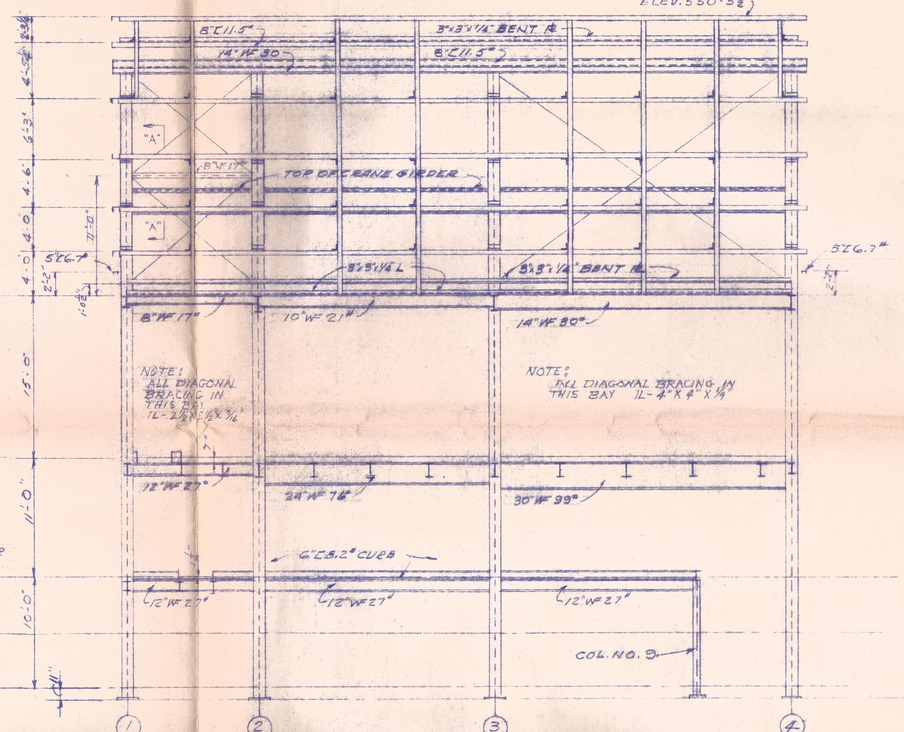SCALE 3/4" = 1'-0"

NOTE

ALL HORIZONTAL & VERTICAL GIRTS TO BE 8"C11.5 UNLESS OTHERWISE NOTED
ALL HORIZONTAL GIRTS & STIFFENERS TO HAVE 7/16" WEEP HOLES @ 3'-0" C.C. MAX.
COPING & GIRTS TO BE CONT. AT ALL CORNERS
ALL DIAGONAL BRACING TO BE LOCATED TO CLEAR HAND RAILINGS ETC.

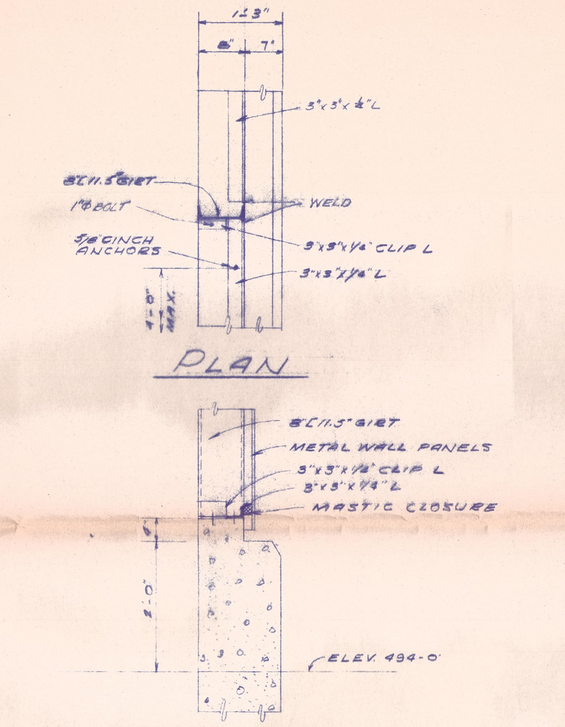


WEST ELEVATION COLUMN LINE "C"

SCALE 1/8" = 1'-0"




EAST ELEVATION COLUMN LINE "D"

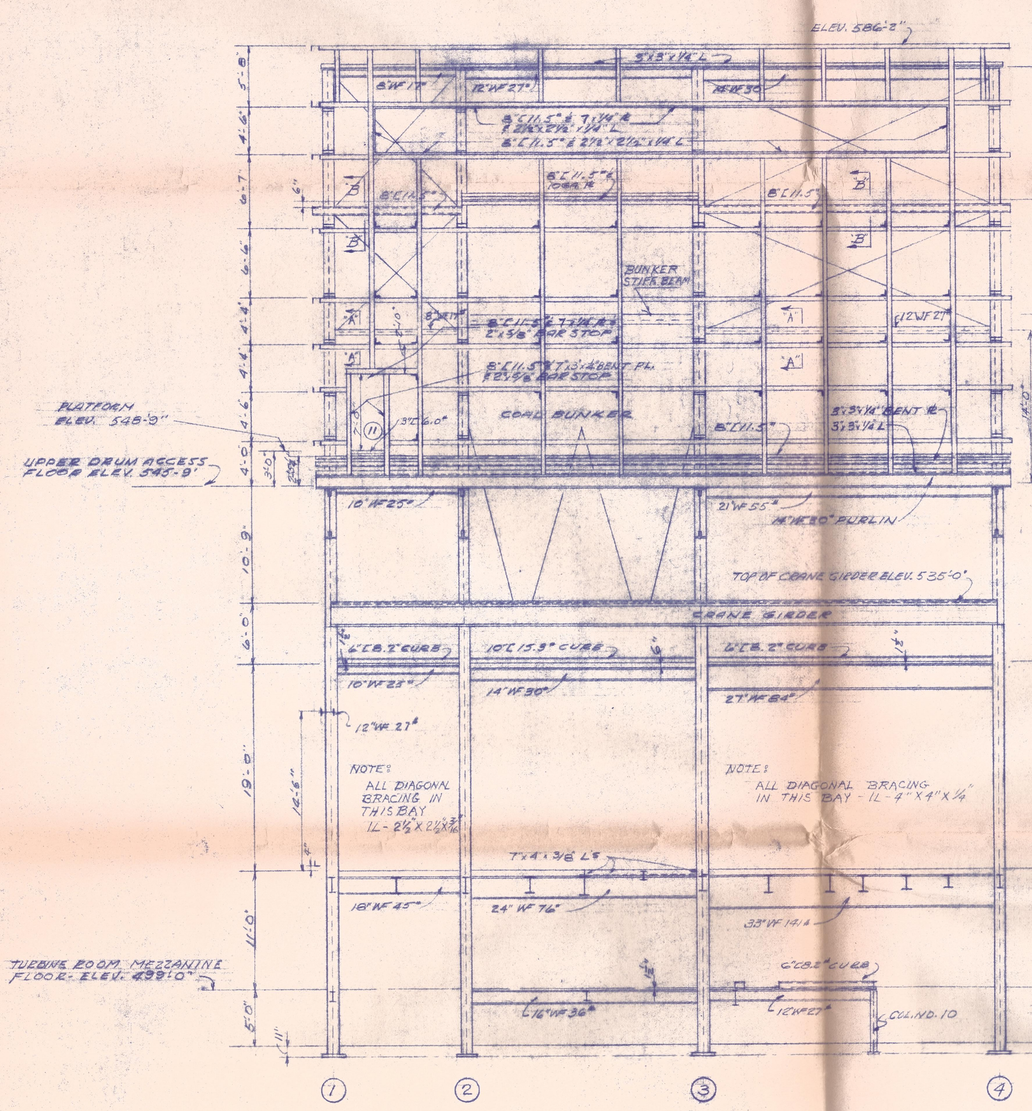SCALE 1/8" = 1'-0"




WEST ELEVATION COLUMN LINE "E"

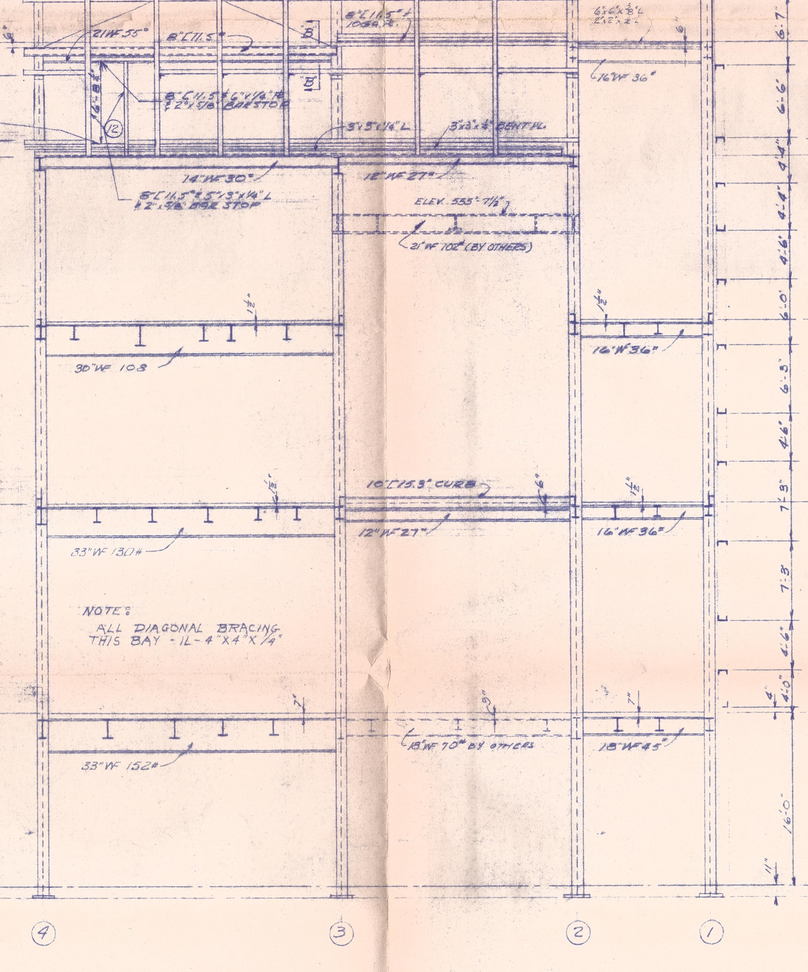SCALE 1/8" = 1'-0"

REVISION ② 3-27-68
CHANGED BEAM SIZES HLM

REVISION ① 1-30-67
CHANGED BEAM SIZES NFW

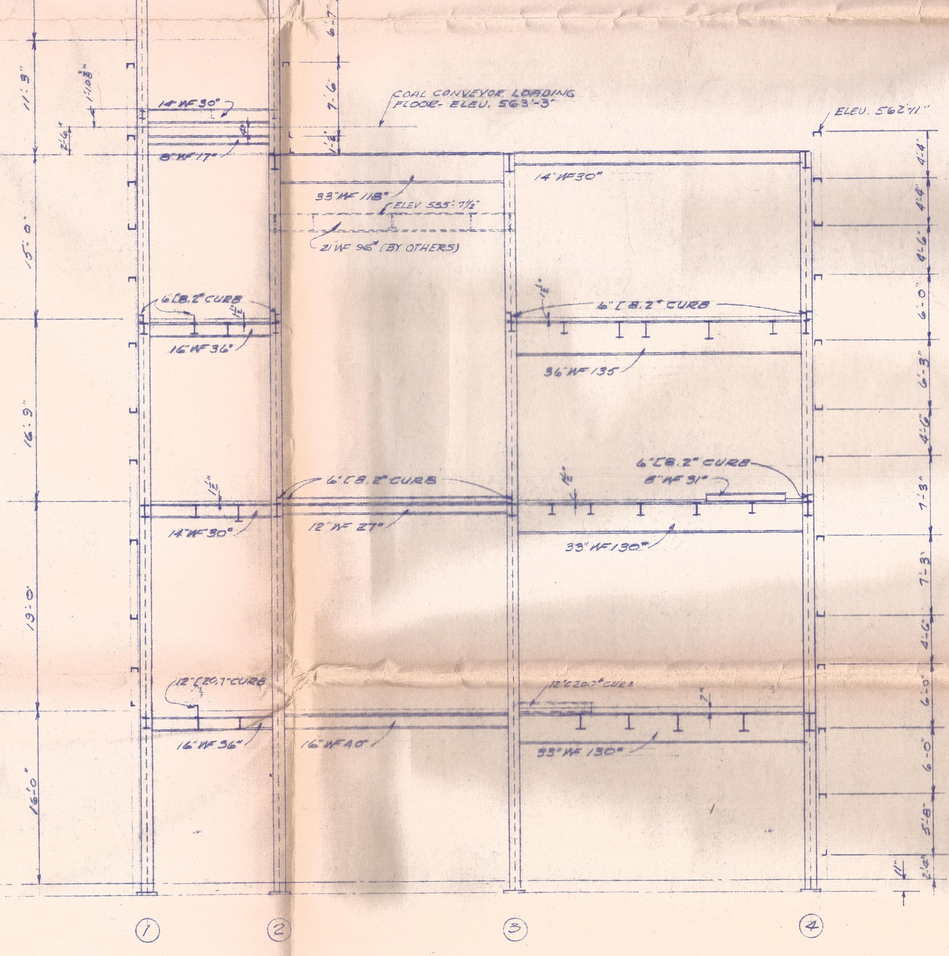CONTRACT NO. 16

# MUNICIPAL ELECTRIC PLANT CITY OF JASPER INDIANA

STRUCTURAL ELEVATIONS.

| | |
|---|---|
| DRAWN | EDW. E.F. |
| CHECKED | A.D.G. |
| APPROVED | E.H.G. |

CAMPBELL, DEBOE, GIESE & WEBER
ELECTRICAL, MECHANICAL AND STRUCTURAL ENGINEERS
TOLEDO, OHIO

| | |
|---|---|
| DATE | 11-21-66 |
| ORDER NO. | 1435 |
| SHEET | S-20-3 |




NORTH ELEVATION COLUMN LINE "1"
SCALE 1/8" = 1'-0"

NOTE
ALL HORIZONTAL & VERTICAL GIRTS TO BE 8"[11.5" UNLESS OTHERWISE NOTED
ALL HORIZONTAL GIRTS & STIFFENERS TO HAVE 7/16" WEEP HOLES @ 3'-0" C.C. MAX.
COPING GIRTS TO BE CONN. AT ALL CORNERS
ALL DIAGONAL BRACING TO BE LOCATED TO CLEAR HANDRAILS ETC.




SECTION "A-A"
SCALE 3/4" = 1'-0"

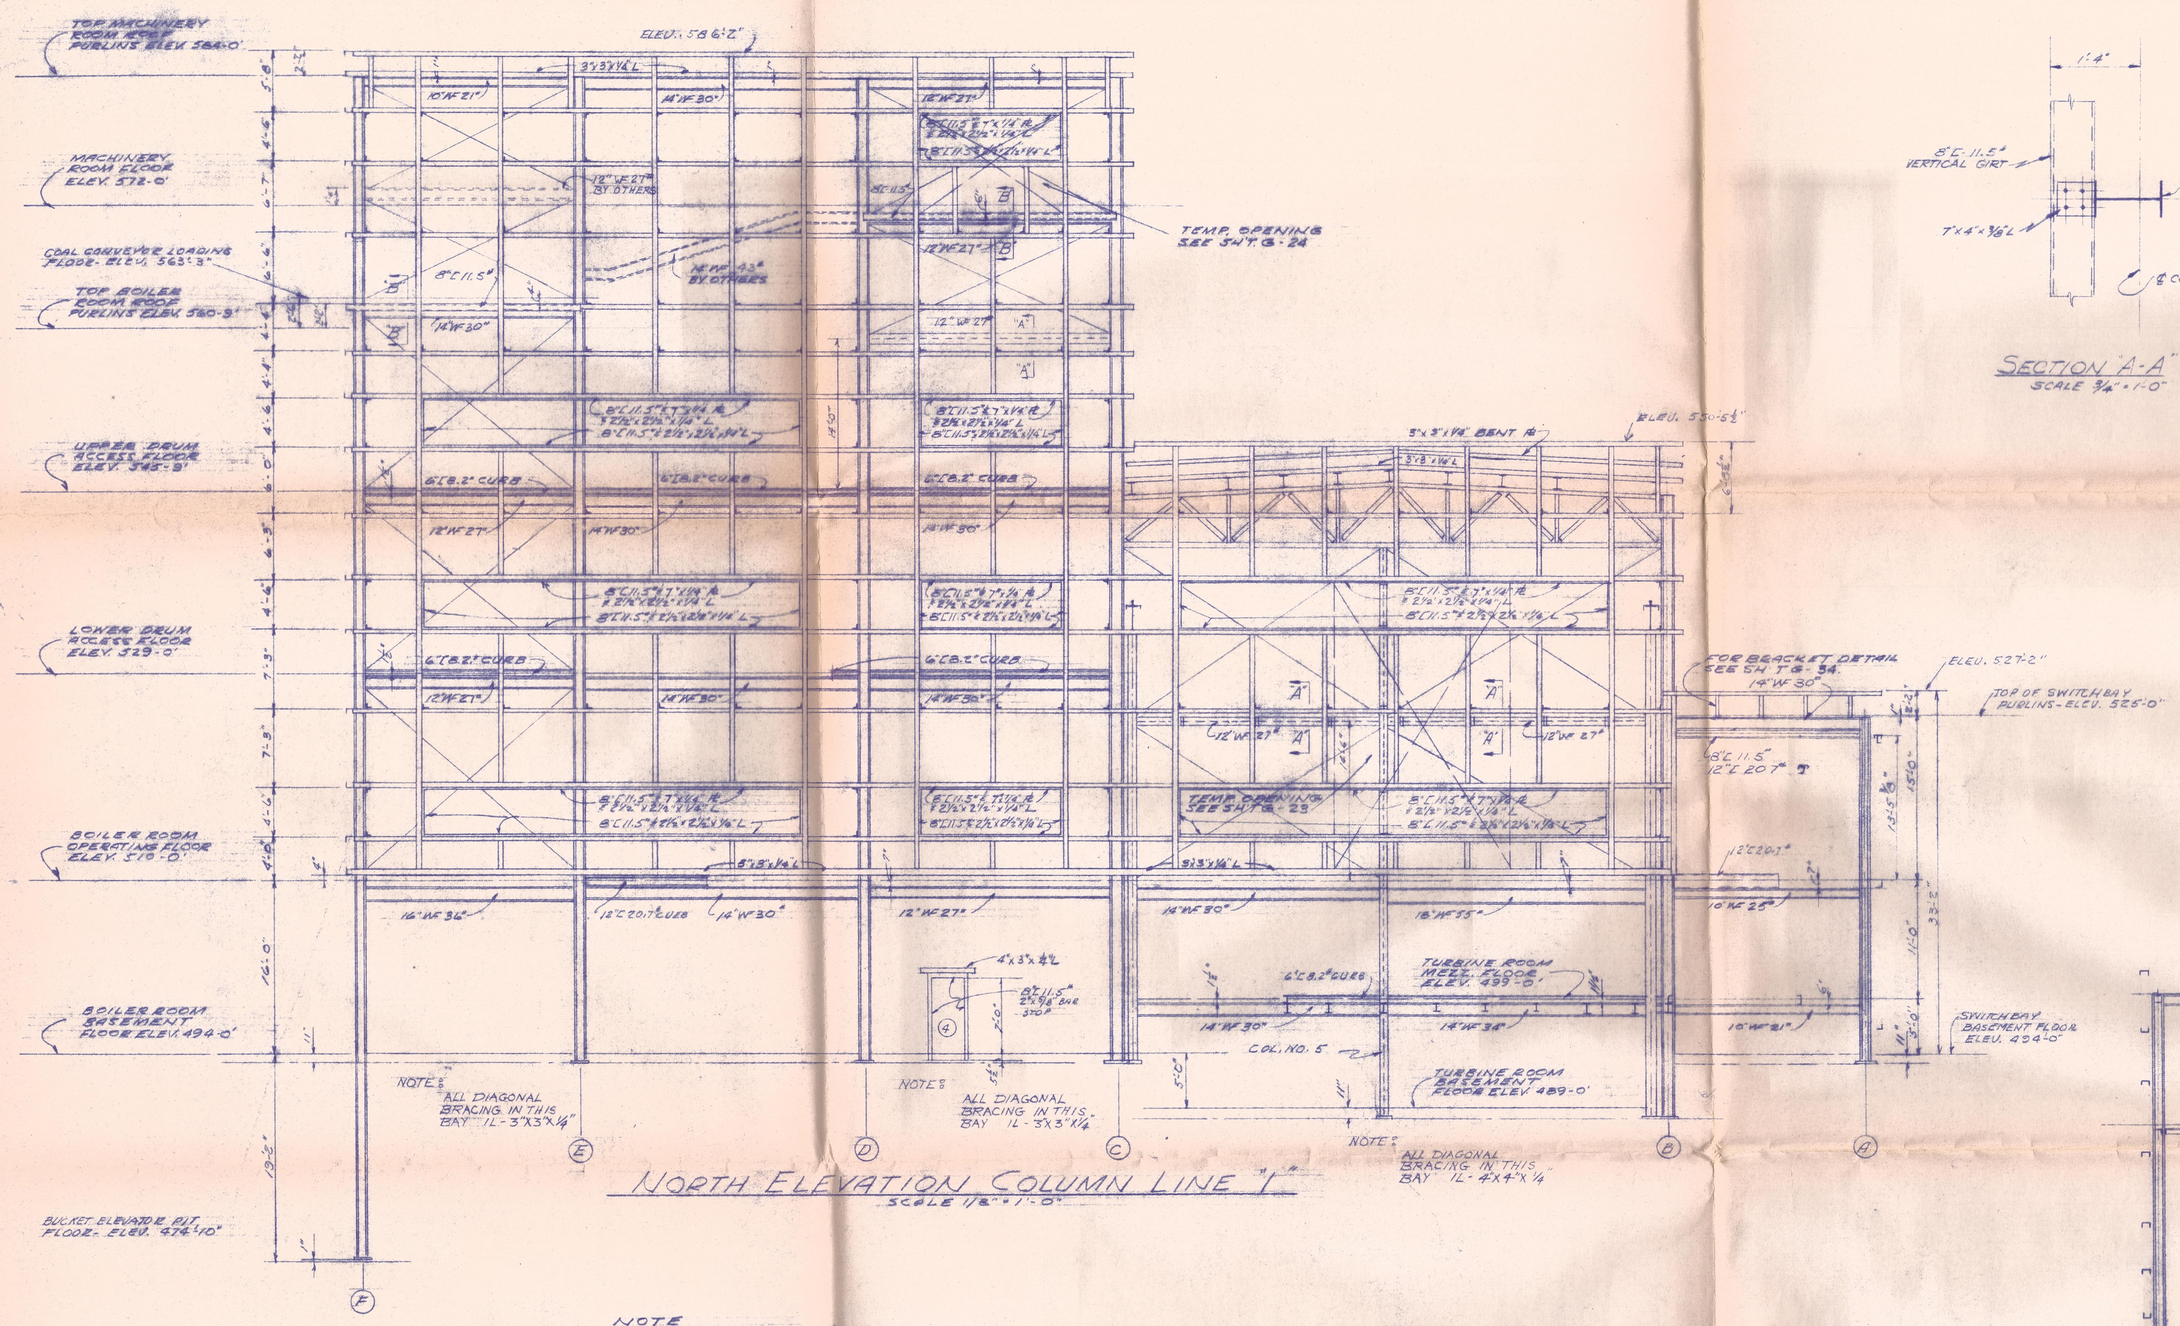


SECTION "B-B"
SCALE 3/4" = 1'-0"

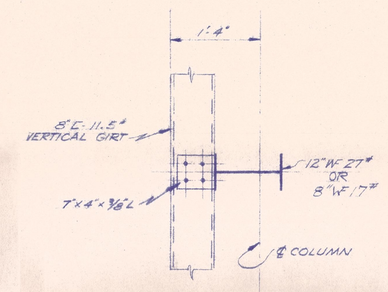


TYPICAL CONNECTION
GIRTS TO STRUCTURAL STEEL
SCALE 3/4" = 1'-0"

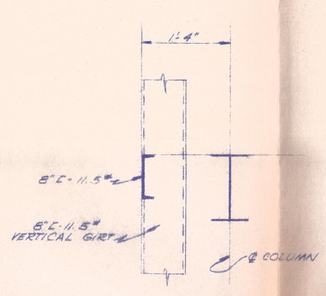


SOUTH ELEVATION COLUMN LINE "2"
SCALE 1/8" = 1'-0"

REVISION (1) 3-21-67
ADDED CHANNELS FOR CURTAIN WALL. R.L.H.
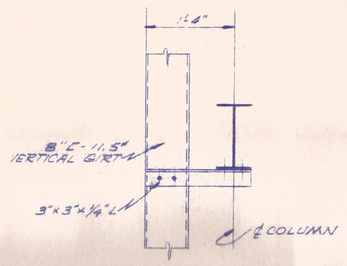
| | | | | | |
|---|---|---|---|---|---|
| CONTRACT NO. 16 | MUNICIPAL · ELECTRIC · PLANT · CITY · OF · JASPER · INDIANA | STRUCTURAL ELEVATIONS. | DRAWN R.D.A. & G.F. H.F.M. / CHECKED A.D.C. / APPROVED R.W.G. | CAMPBELL, DEBOE, GIESE & WEBER ELECTRICAL, MECHANICAL AND STRUCTURAL ENGINEERS TOLEDO, OHIO | DATE 11-21-66 / ORDER NO. 1438 / SHEET G-40.1 |

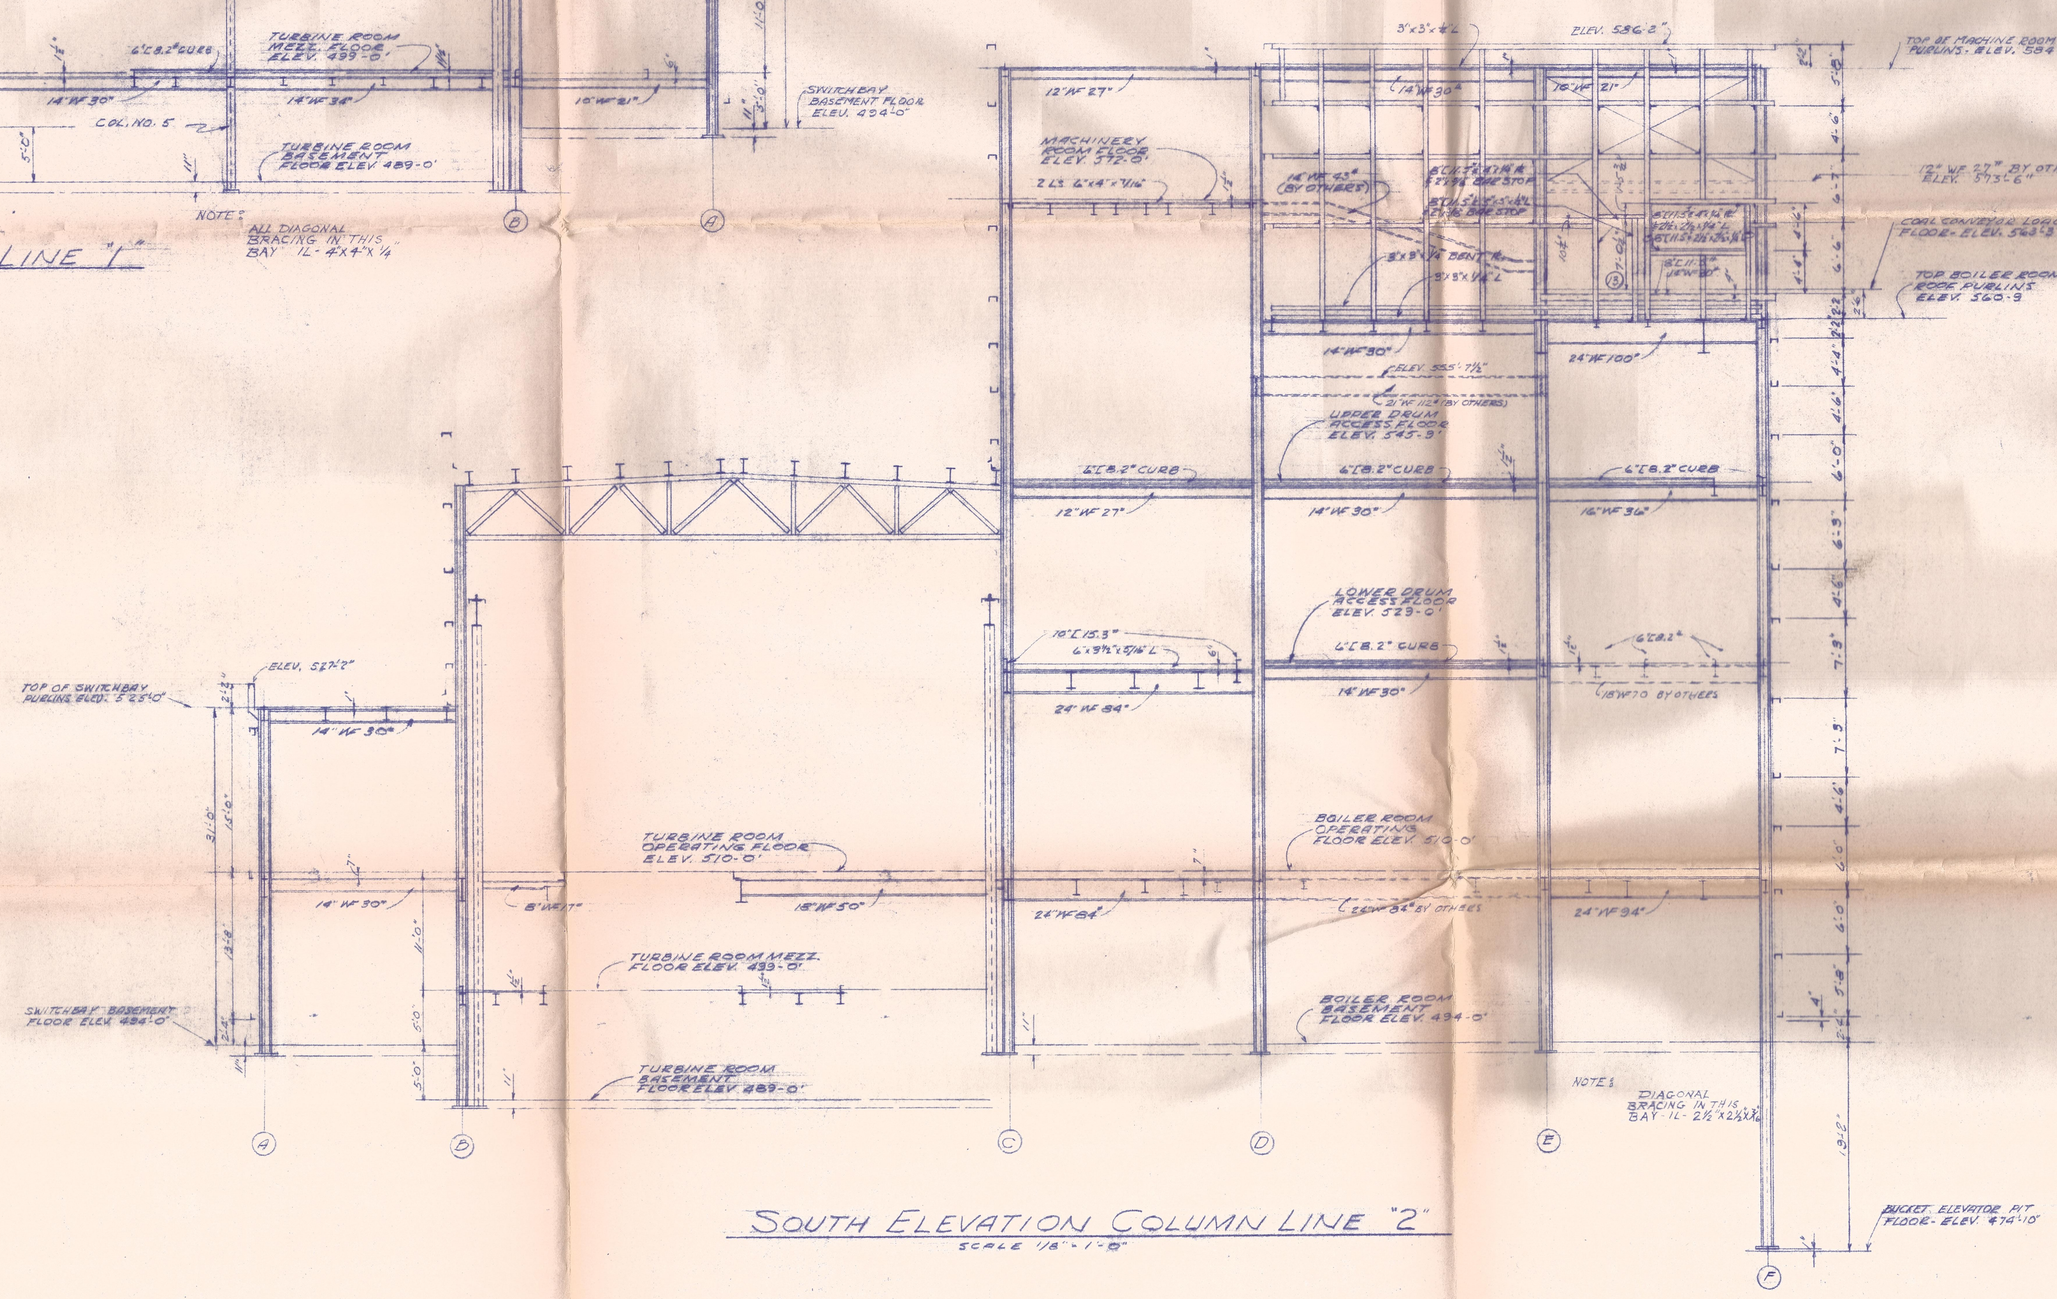


NORTH ELEVATION COLUMN LINE "3"

SCALE ⅛" = 1'-0"

NOTE

ALL HORIZONTAL & VERTICAL GIRTS TO BE C 11.5" UNLESS OTHERWISE NOTED ALL HORIZONTAL GIRTS & STIFFENERS TO HAVE 1" DIA WEEP HOLES @ 3'-0" C.C. MAX. COPING GIRTS TO BE CONN. AT ALL CORNERS ALL DIAGONAL BRACING TO BE LOCATED TO CLEAR HAND RAILINGS, ETC.

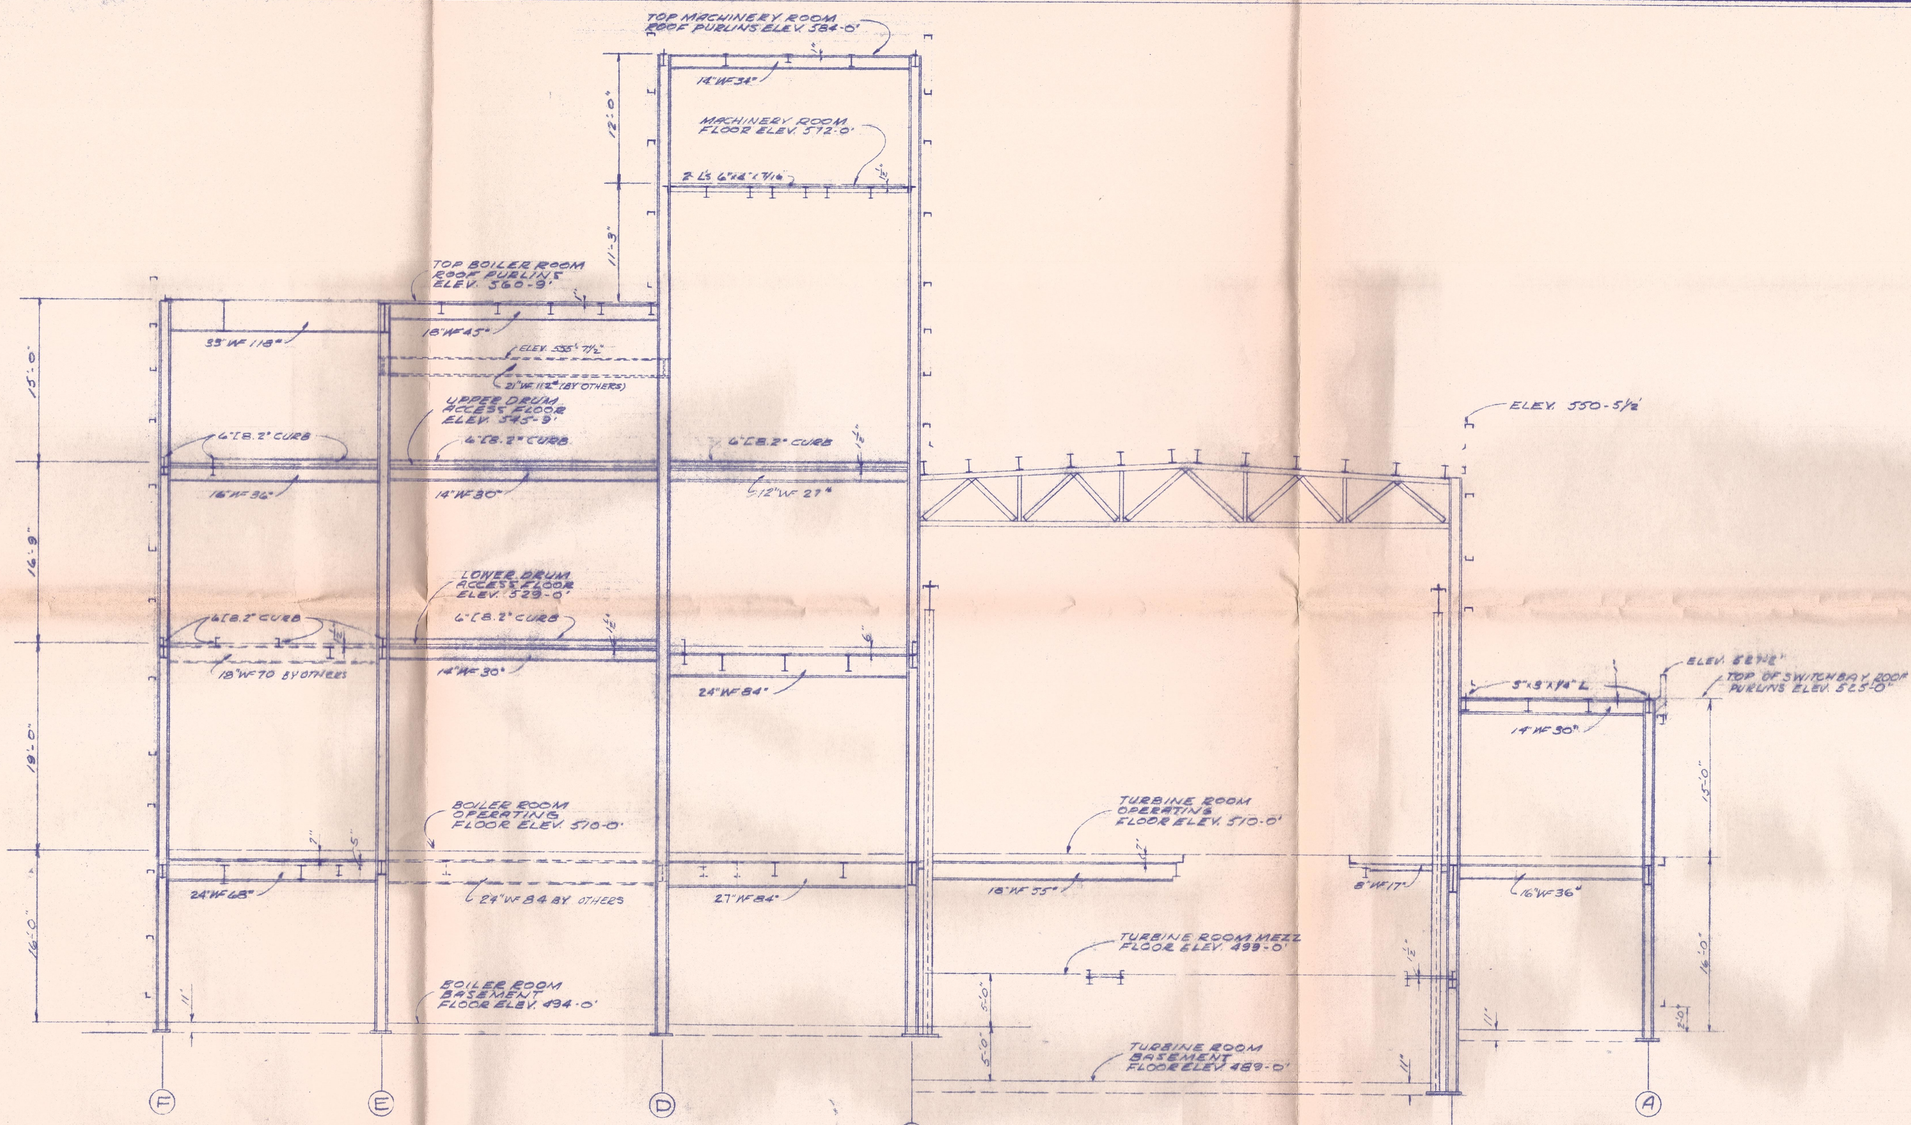


SOUTH ELEVATION COLUMN LINE "4"

SCALE ⅛" = 1'-0"




EAST ELEVATION COLUMN LINE "F"

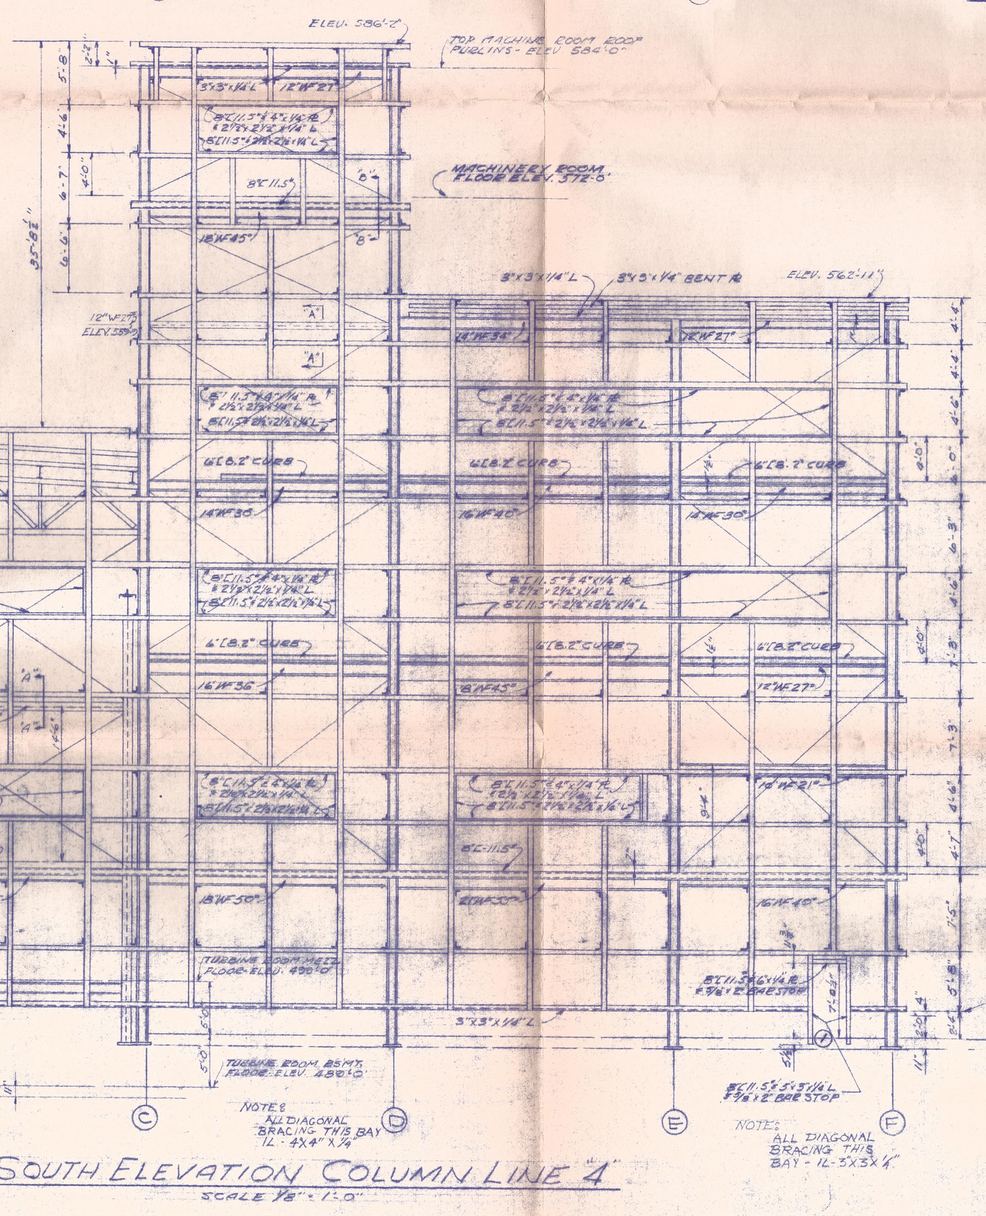SCALE ⅛" = 1'-0"

REVISION ② 3-27-68
INDICATED & LOCATED DET. IN PART 2ND FLOOR LINE "F" GRID

REVISION ① 1-30-67
CHANGED BEAM SIZE NEW

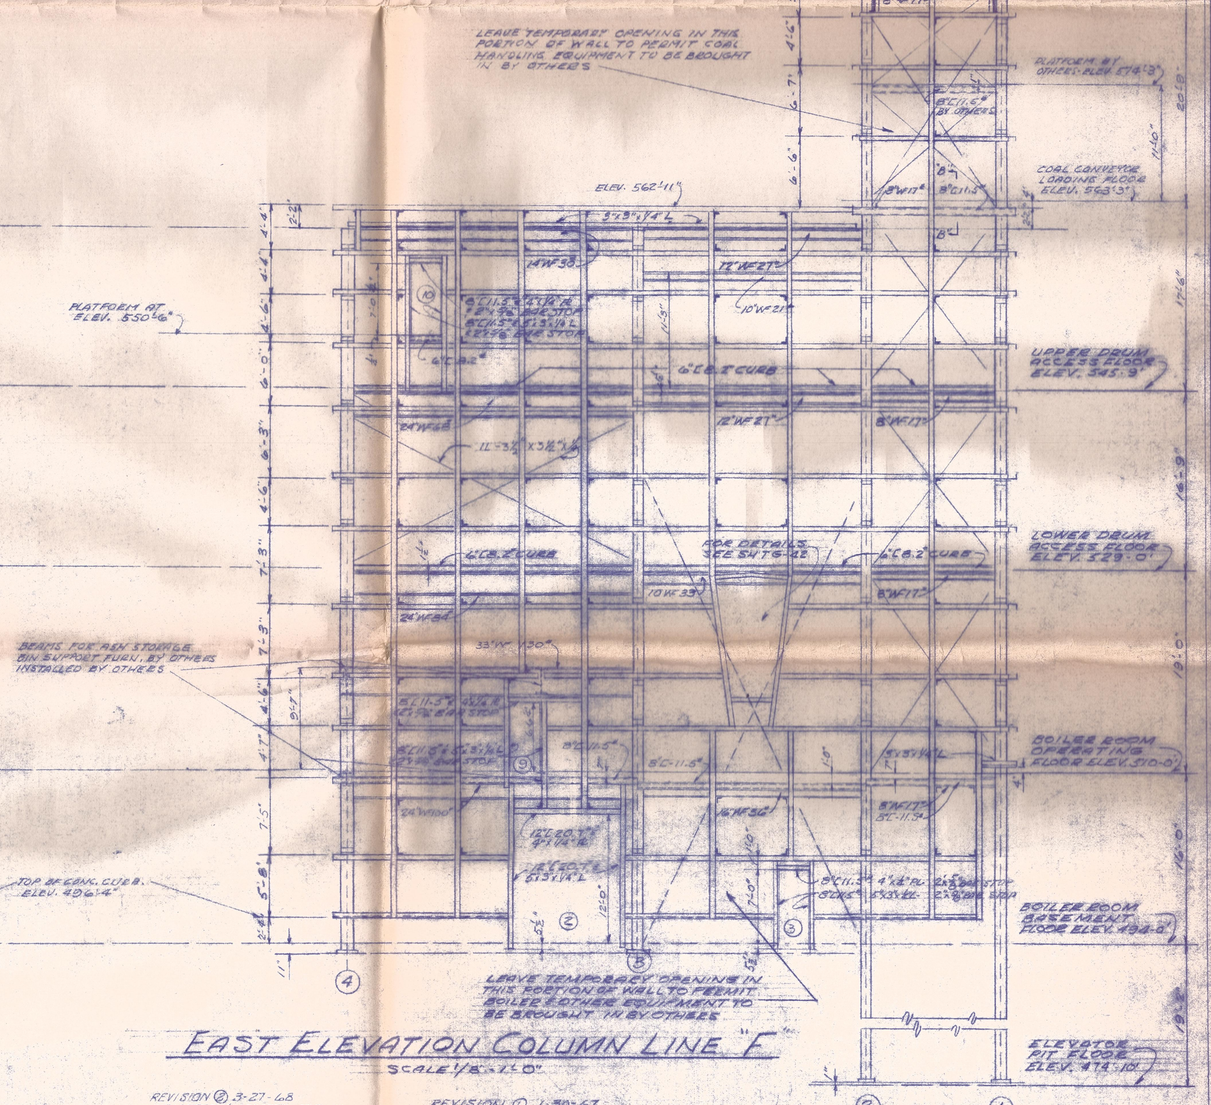CONTRACT NO. 16

# MUNICIPAL · ELECTRIC · PLANT · CITY · OF · JASPER · INDIANA

STRUCTURAL ELEVATIONS

DRAWN EDA
T.S.F.
CHECKED RJD
APPROVED RWG

CAMPBELL, DEBOE, GIESE & WEBER
ELECTRICAL, MECHANICAL AND STRUCTURAL ENGINEERS
TOLEDO, OHIO

DATE 11-21-66
ORDER NO. 1439
SHEET S-41-2