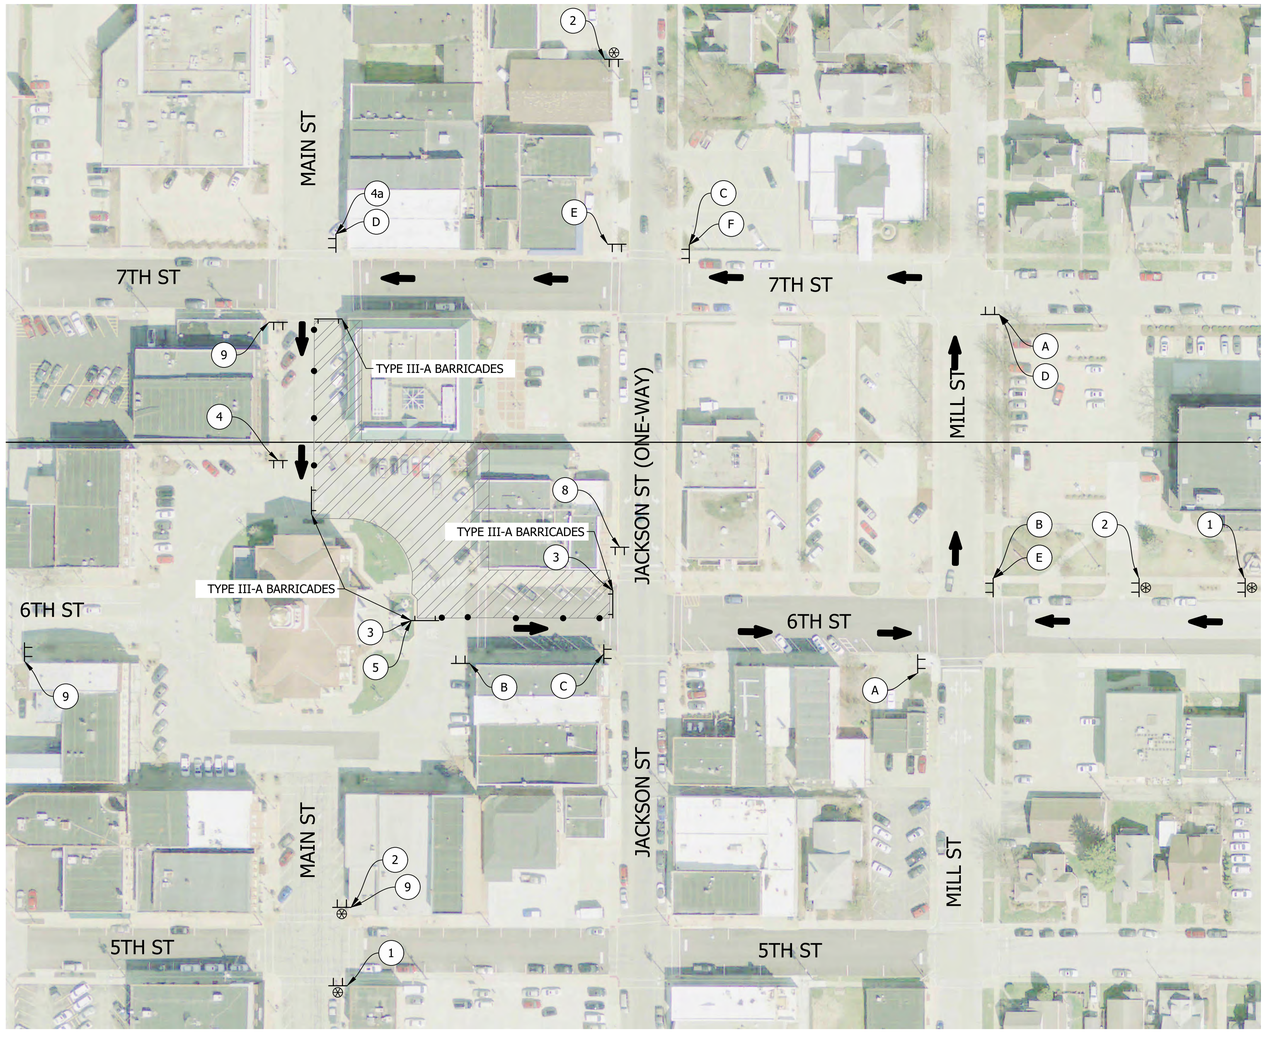

Detour Route "North Main/West 6th"
Phase II

Scale 1" = 60'-0"

LEGEND

- Construction Sign
- Construction Sign with Warning Light (flashing)
- Construction Area
- Standard Barricade, Type III-A
- Direction of Detour
- Standard Drum (Spa. @ 20')

CONSTRUCTION SIGN LEGEND

XW20-3
(1)

XW20-2
(2)

R11-2
(3)

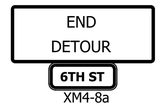

XM4-8a
(4)

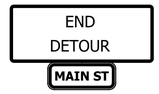

XM4-8a
(4a)

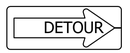

XM4-10 (R)
(5)

XM4-10 (L)
(6)

R3-2a
(7)

R3-2a
(8)

R5-2a
(9)

DET. ROUTE MARKER ASSEMBLY
STD DRW 801-TCDT-04
(A)

DET. ROUTE MARKER ASSEMBLY
STD DRW 801-TCDT-04
(B)

DET. ROUTE. MARKER ASSEMBLY
STD DRW 801-TCDT-04
(C)

DET. ROUTE MARKER ASSEMBLY
STD DRW 801-TCDT-04
(D)

DET. ROUTE MARKER ASSEMBLY
STD DRW 801-TCDT-04
(E)

DET. ROUTE MARKER ASSEMBLY
STD DRW 801-TCDT-04
(F)

SIGN LEGEND

SYMBOL	MESSAGE	NUMBER	QUANTITY	TYPE
1	ROAD CLOSED AHEAD	XW20-3	2	A
2	DETOUR AHEAD	XW20-2	3	A
3	ROAD CLOSED	R11-2	2	A
4	END DETOUR	XM4-8a	2	B
5	DETOUR RIGHT	XM4-10 (R)	2	B
6	DETOUR LEFT	XM4-10 (L)	--	B
7	NO LEFT TURN	R3-2A (L)	--	A
8	NO RIGHT TURN	R3-2A (R)	1	A
9	NO TRUCKS	R5-2A	3	B
A	ADVANCED TURN DETOUR ROUTE MARKER ASSEMBLY	ROAD CLOSURE ASSEMBLY	2	--
B	ADVANCED TURN DETOUR ROUTE MARKER ASSEMBLY	ROAD CLOSURE ASSEMBLY	1	--
C	ADVANCED TURN DETOUR ROUTE MARKER ASSEMBLY	ROAD CLOSURE ASSEMBLY	2	--
D	ADVANCED TURN DETOUR ROUTE MARKER ASSEMBLY	ROAD CLOSURE ASSEMBLY	2	--
E	ADVANCED TURN DETOUR ROUTE MARKER ASSEMBLY	ROAD CLOSURE ASSEMBLY	2	--
F	ADVANCED TURN DETOUR ROUTE MARKER ASSEMBLY	ROAD CLOSURE ASSEMBLY	1	--

PREPARED BY:
RUNDELL ERNSTBERGER ASSOCIATES
URBAN DESIGN / PLANNING / LANDSCAPE ARCHITECTURE
815 W MARKET ST, STE 504 / LOUISVILLE, KENTUCKY 40202
P 502.561.8676 / REASITE.COM

PREPARED FOR:
CITY OF JASPER INDIANA
610 MAIN STREET/ PO BOX 29 / JASPER, INDIANA 47547
P 812.482.4255

CONSULTANT:
VS ENGINEERING
4275 N HIGH SCHOOL RD. / INDIANAPOLIS, INDIANA 46254
P 317.293.3542 / VSENGINEERING.COM

PROJECT:

COURTHOUSE SQUARE REDEVELOPMENT
JASPER, INDIANA

BID DOCUMENTS

NORTH

REVISIONS:

NO.	BY	DESCRIPTION	DATE

THE DRAWINGS, SPECIFICATIONS AND OTHER DOCUMENTS, INCLUDING THOSE IN ELECTRONIC FORM PREPARED BY REA FOR THIS PROJECT ARE INSTRUMENTS OF SERVICE, AND MAY BE USED SOLELY WITH RESPECT TO THIS PROJECT. THE DOCUMENTS MAY NOT BE REPRODUCED OR MODIFIED BY A THIRD PARTY WITHOUT FIRST OBTAINING THE EXPRESS WRITTEN CONSENT OF REA. AUTHORIZED USE OF ELECTRONIC MEDIA OR FILE DOES NOT GUARANTEE THAT THESE FILES CONTAIN COMPLETE AND ACCURATE INFORMATION. IN ORDER TO INSURE THE ACCURACY OF THE INFORMATION CONTAINED AND THAT NO CHANGES OR MODIFICATIONS HAVE BEEN MADE, THESE FILES MUST BE COMPARED TO THE PROJECT'S CONTRACT DOCUMENTS WITH STAMPED AND SEALED CERTIFICATION AND APPLICABLE APPROVED MODIFICATIONS.

DRAWING NAME:
MAINTENACE OF TRAFFIC,
DETOUR PLANS, PHASE II

CERTIFICATION:
JOSHUA T. EISENHAUER
REGISTERED
NO. 11600592
STATE OF INDIANA
PROFESSIONAL ENGINEER

REA PROJECT #:	2021-1632
DATE:	01/18/2022
DRAWN BY:	AG/LW/PA
REVIEWED BY:	PA/KO

DRAWING:
MOT103

© COPYRIGHT RUNDELL ERNSTBERGER ASSOCIATES, INC.

FILE: F:\2021\2104814 Jasper Courthouse Square\30) SheetDrawings\02Maintenance Of Traffic\2104814 DETOUR MOT